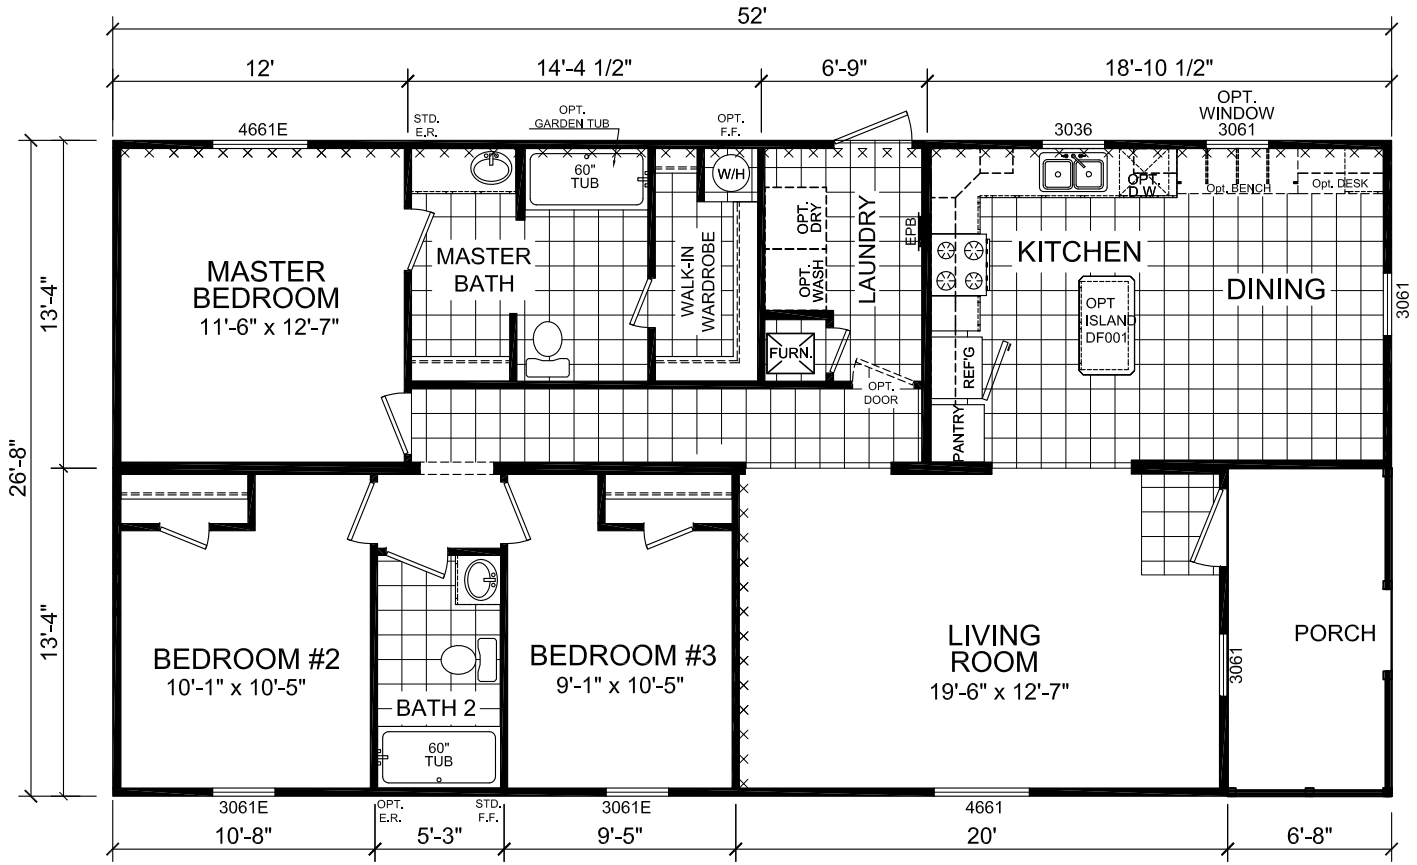

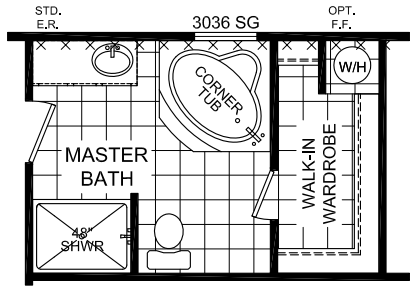

OPTIONAL MASTER BATH

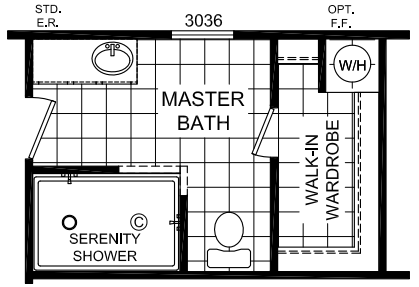

OPTIONAL SERENITY BATH

CHAMPION

308 SHERIDAN DRIVE TOPEKA, IN 46571

APPROVER'S SEAL

MODIFICATIONS			
7	2015 UPDATES	JMD	01-26-15
8	2015 UPDATES	---	04-20-15
9	ADD OPT ISLAND/SER BATH	---	05-11-15
10	MOVED STD FF TO FDS	JJF	01-03-17

PROPRIETARY AND CONFIDENTIAL
THESE DRAWINGS AND SPECIFICATIONS ARE ORIGINAL, PROPRIETARY AND CONFIDENTIAL MATERIALS OF CHAMPION.
COPYRIGHT © 1976-2008 BY CHAMPION

MODEL: 2856 205
3BD 2BATH

TITLE: LITERATURE PLAN

DRAWN BY: L Mast

DATE: 11-02-11

SCALE: 1/8" = 1'-0"

SHEET: L-101

REV. J